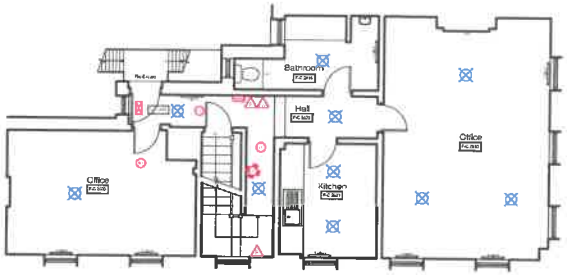

EXISTING SECOND FLOOR PLAN
Scale 1:100 @ A2

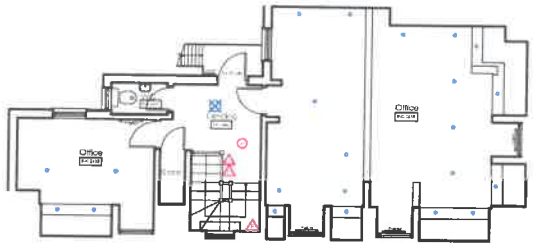

EXISTING THIRD FLOOR PLAN

ELECTRICAL LEGEND

	Twin light
	Standard Lamp
	Ceiling rose
	Wall lights
	Twin Wall lights
	Fluorescent Tube
	Surface mounted spotlight
	Bulkhead ceiling fitting
	AR111 Fitting, Single or double fitting
	Track Lighting
	Double Stub Socket
	Fixed Spur
	Security Sensor
	Pool Light
	Recessed LED colour changing rope light

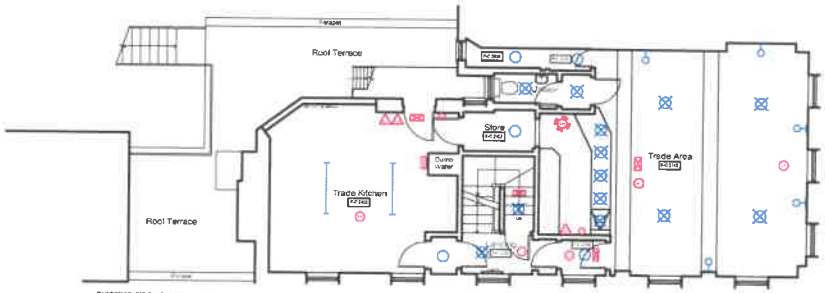

EXISTING FIRST FLOOR PLAN
Scale 1:100 @ A2

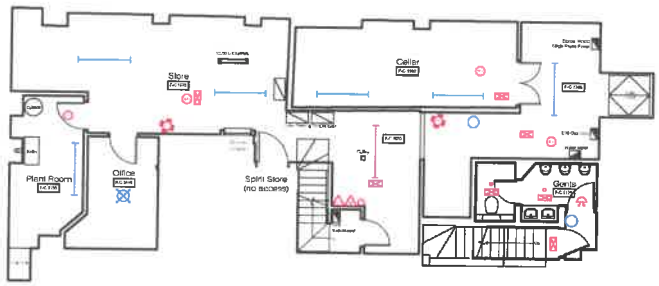

BASEMENT PLAN
Scale 1:100 @ A2

FIRE PRECAUTIONS LEGEND

EXIT	Maintained Exit sign to BS
NM	Non-maintained emergency lighting unit to be fitted with LED trickle-charging mains supply. The units are to incorporate battery back-up for three hours
NE	Non-illuminated Fire Exit sign
	Mixed optical/heat detector
	Fire Alarm sounder unit at least 75 dB(A) as well as an integrated visual beacon
	Visual Beacon
	Fire alarm push button
	Fire alarm sounder
FD30s	
FD30	Half hour fire door with intumescent strips, non-self closing
FD30s	
PB	Push Bar
	Water extinguisher
	Fire blanket
	Wet Chem Boil Extinguisher
FFD	Doors which are to be free from all fastenings (other than a ball or roller fastening or lever handed latch)
SL	Security Lock (to be left unlocked during trading hours)
PP	Doors which are to be fitted with a push pad with a manual override from externally
SF	Doors that are to have a self close fastening which is released automatically by a person on their way out.

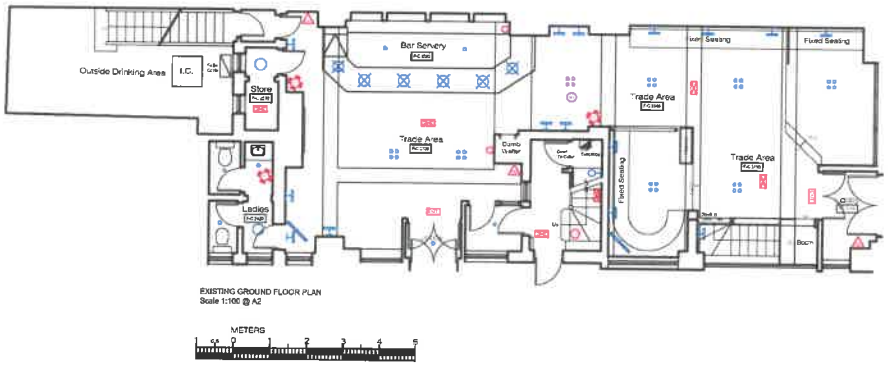

EXISTING GROUND FLOOR PLAN
Scale 1:100 @ A2

METERS
0 1 2 3 4 5

Gross Internal floor Areas (sq. m.):

- Basement:	102.70
- Ground Floor:	111.32
- First Floor:	82.28
- Second Floor:	79.90
- Third Floor:	58.80
- Total:	**435.00**

Estimated drinking Areas (sq. m.):

- Ground Floor:	69.22
- First Floor:	34.60
- Total:	**103.82**

REVISIONS

Rev.	Date.	Details.	Name.

design i.d.

Client: EI Group PLC

Project: THE LIBRARY
235 Upper Street
Islington
London
N1 1RU

Drawing Title: Existing Plans

Drawing No.: 17.158.EI.B 001

Scale: 1:100 @ A2

Status:

Drawn By:

Date: AUG 2017

All dimensions to be checked on site. Any discrepancies to be dealt with drawing and other information is to be referred to the practice. This drawing is copyright.

13 Jubilee Way, Eurolink Business Centre, Faversham, Kent, ME13 8GD.
Tel: 01795 537896 Fax: 08712 516713
E-mail: mail@design-id.ltd.uk
Web: www.design-id.ltd.uk